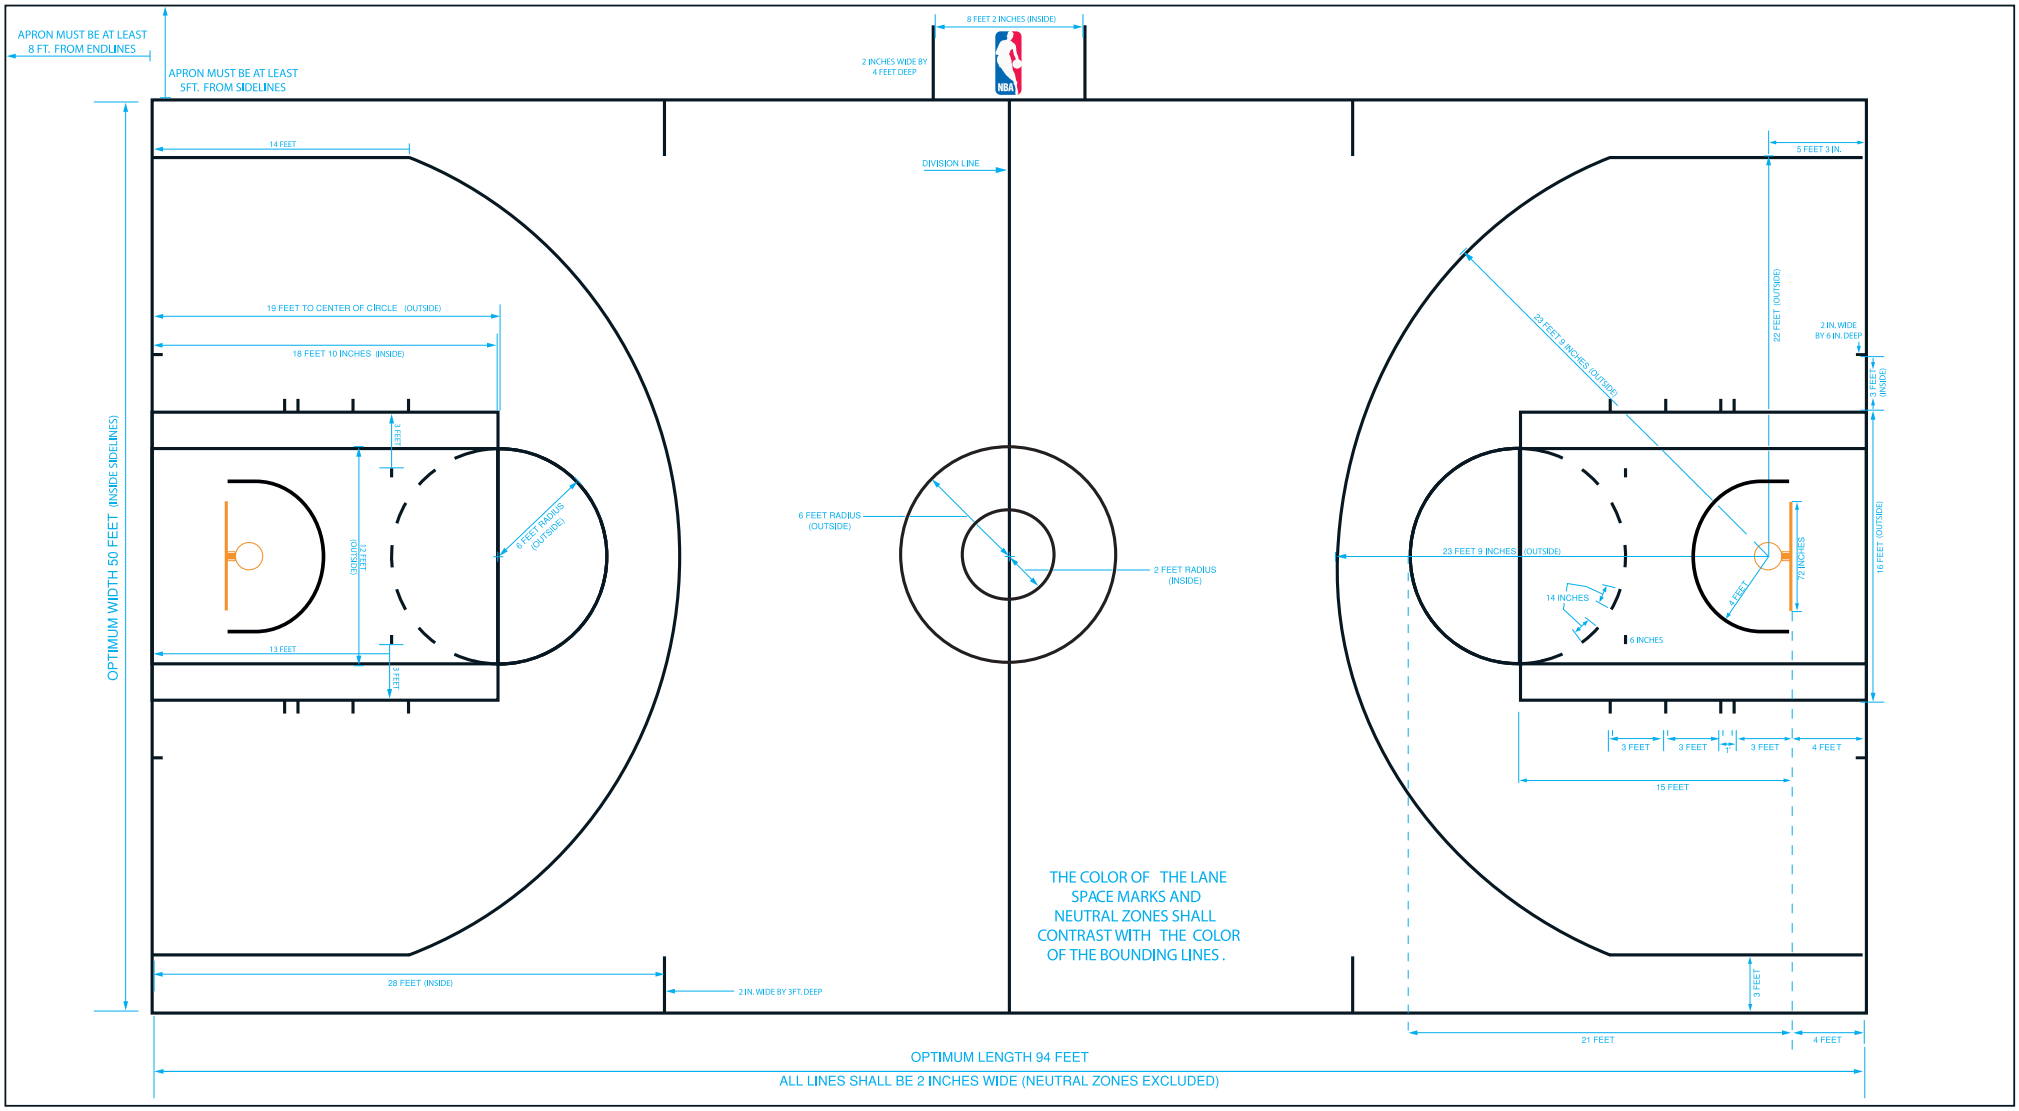
APRON MUST BE AT LEAST 8 FT. FROM ENDLINES
APRON MUST BE AT LEAST 5FT. FROM SIDELINES
8 FEET 2 INCHES (INSIDE)
2 INCHES WIDE BY 4 FEET DEEP
NBA
14 FEET
DIVISION LINE
5 FEET 3 IN.
19 FEET TO CENTER OF CIRCLE (OUTSIDE)
18 FEET 10 INCHES (INSIDE)
29 FEET 9 INCHES (OUTSIDE)
22 FEET (OUTSIDE)
2 IN. WIDE BY 6 IN. DEEP
3 FEET (INSIDE)
OPTIMUM WIDTH 50 FEET (INSIDE SIDELINES)
13 FEET (INSIDE)
13 FEET (OUTSIDE)
8 FEET RADIUS (OUTSIDE)
6 FEET RADIUS (OUTSIDE)
2 FEET RADIUS (INSIDE)
23 FEET 9 INCHES (OUTSIDE)
14 INCHES
6 INCHES
4 FEET
72 INCHES
16 FEET (OUTSIDE)
13 FEET
3 FEET
3 FEET
3 FEET
4 FEET
15 FEET
THE COLOR OF THE LANE SPACE MARKS AND NEUTRAL ZONES SHALL CONTRAST WITH THE COLOR OF THE BOUNDING LINES .
28 FEET (INSIDE)
2 IN. WIDE BY 3FT. DEEP
3 FEET
21 FEET
4 FEET
OPTIMUM LENGTH 94 FEET
ALL LINES SHALL BE 2 INCHES WIDE (NEUTRAL ZONES EXCLUDED)